NOTES:
1. ALL SIGNS TO BE POST MOUNTED PER MDOT STD DETAIL 652(05)

STATE OF MAINE
BRADLEY R. LYON
No. 12632
LICENSED
PROFESSIONAL ENGINEER
4/12/18

BEDFORD STREET BID NO. 18056	PERMANENT SIGNAGE Traffic Control Plan			
Shaw Brothers Construction, Inc. 341 Mosher Road, P.O. Box 69 Gorham, Maine 04038 (207) 839-2552	DRAWN: M.E.	DATE: 4/12/18		FIGURE
	DESIGNED: –	SCALE: 1"=300'		1
	CHECKED: –	FILE: –		
	FILE LOC: –			

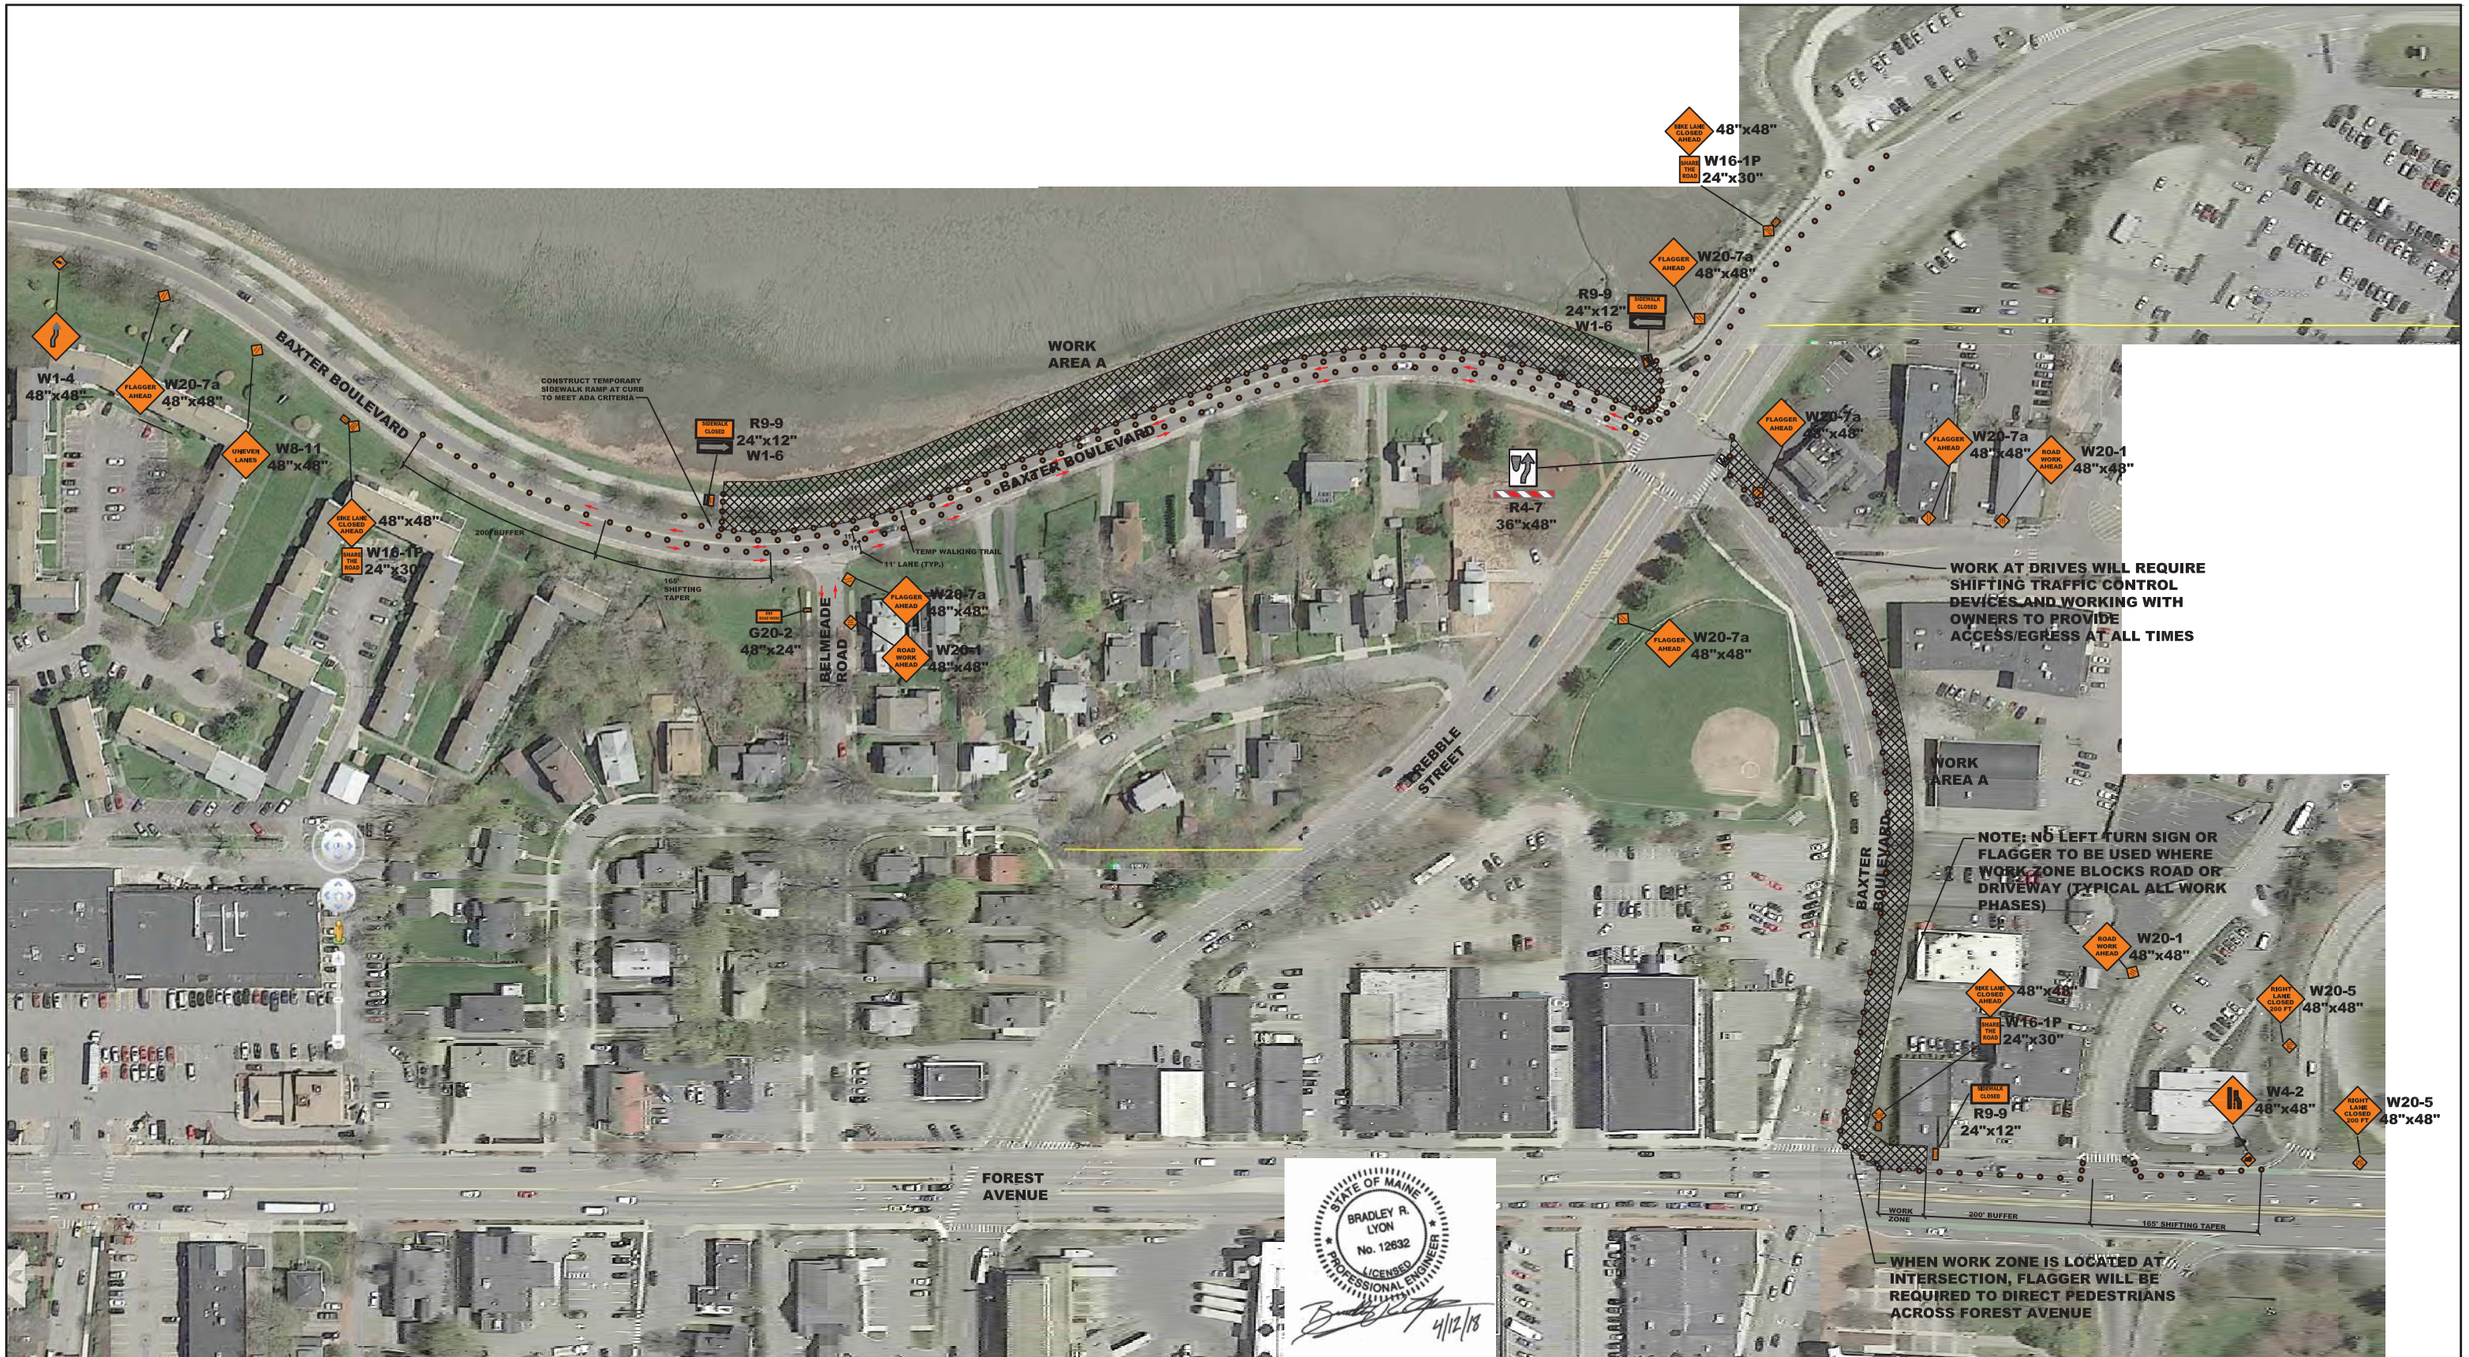

STATE OF MAINE
BRADLEY R. LYON
No. 12632
LICENSED
PROFESSIONAL ENGINEER
4/12/18

NOTES:
1. SIGNS SHOWN ARE EASEL MOUNTED SIGNS.
2. BUFFER AND TAPER LENGTH PER MDOT STD DETAIL 652(15)
3. DRUM/CONE SPACING PER MDOT STD DETAIL 652(15)
4. APPROACH SIGNS SPACING IS 100' BASED ON 30MPH.
5. MINIMUM LANE WIDTH IS 11'. MINIMUM WIDTH OF PEDESTRIAN WALKWAY IS 6'.
6. LENGTH OF LANE CLOSURE WILL BE KEPT TO A MINIMUM WHENEVER POSSIBLE.

BEDFORD STREET
BID NO. 18056

Shaw Brothers Construction, Inc.
341 Mosher Road, P.O. Box 69
Gorham, Maine 04038
(207) 839-2552

Baxter Boulevard - Work Area A
Traffic Control Plan

DRAWN:	M.E.	DATE:	4/12/18	FIGURE
DESIGNED:	–	SCALE:	1"=150'	2
CHECKED:	–	FILE:	–	
FILE LOC:	–			

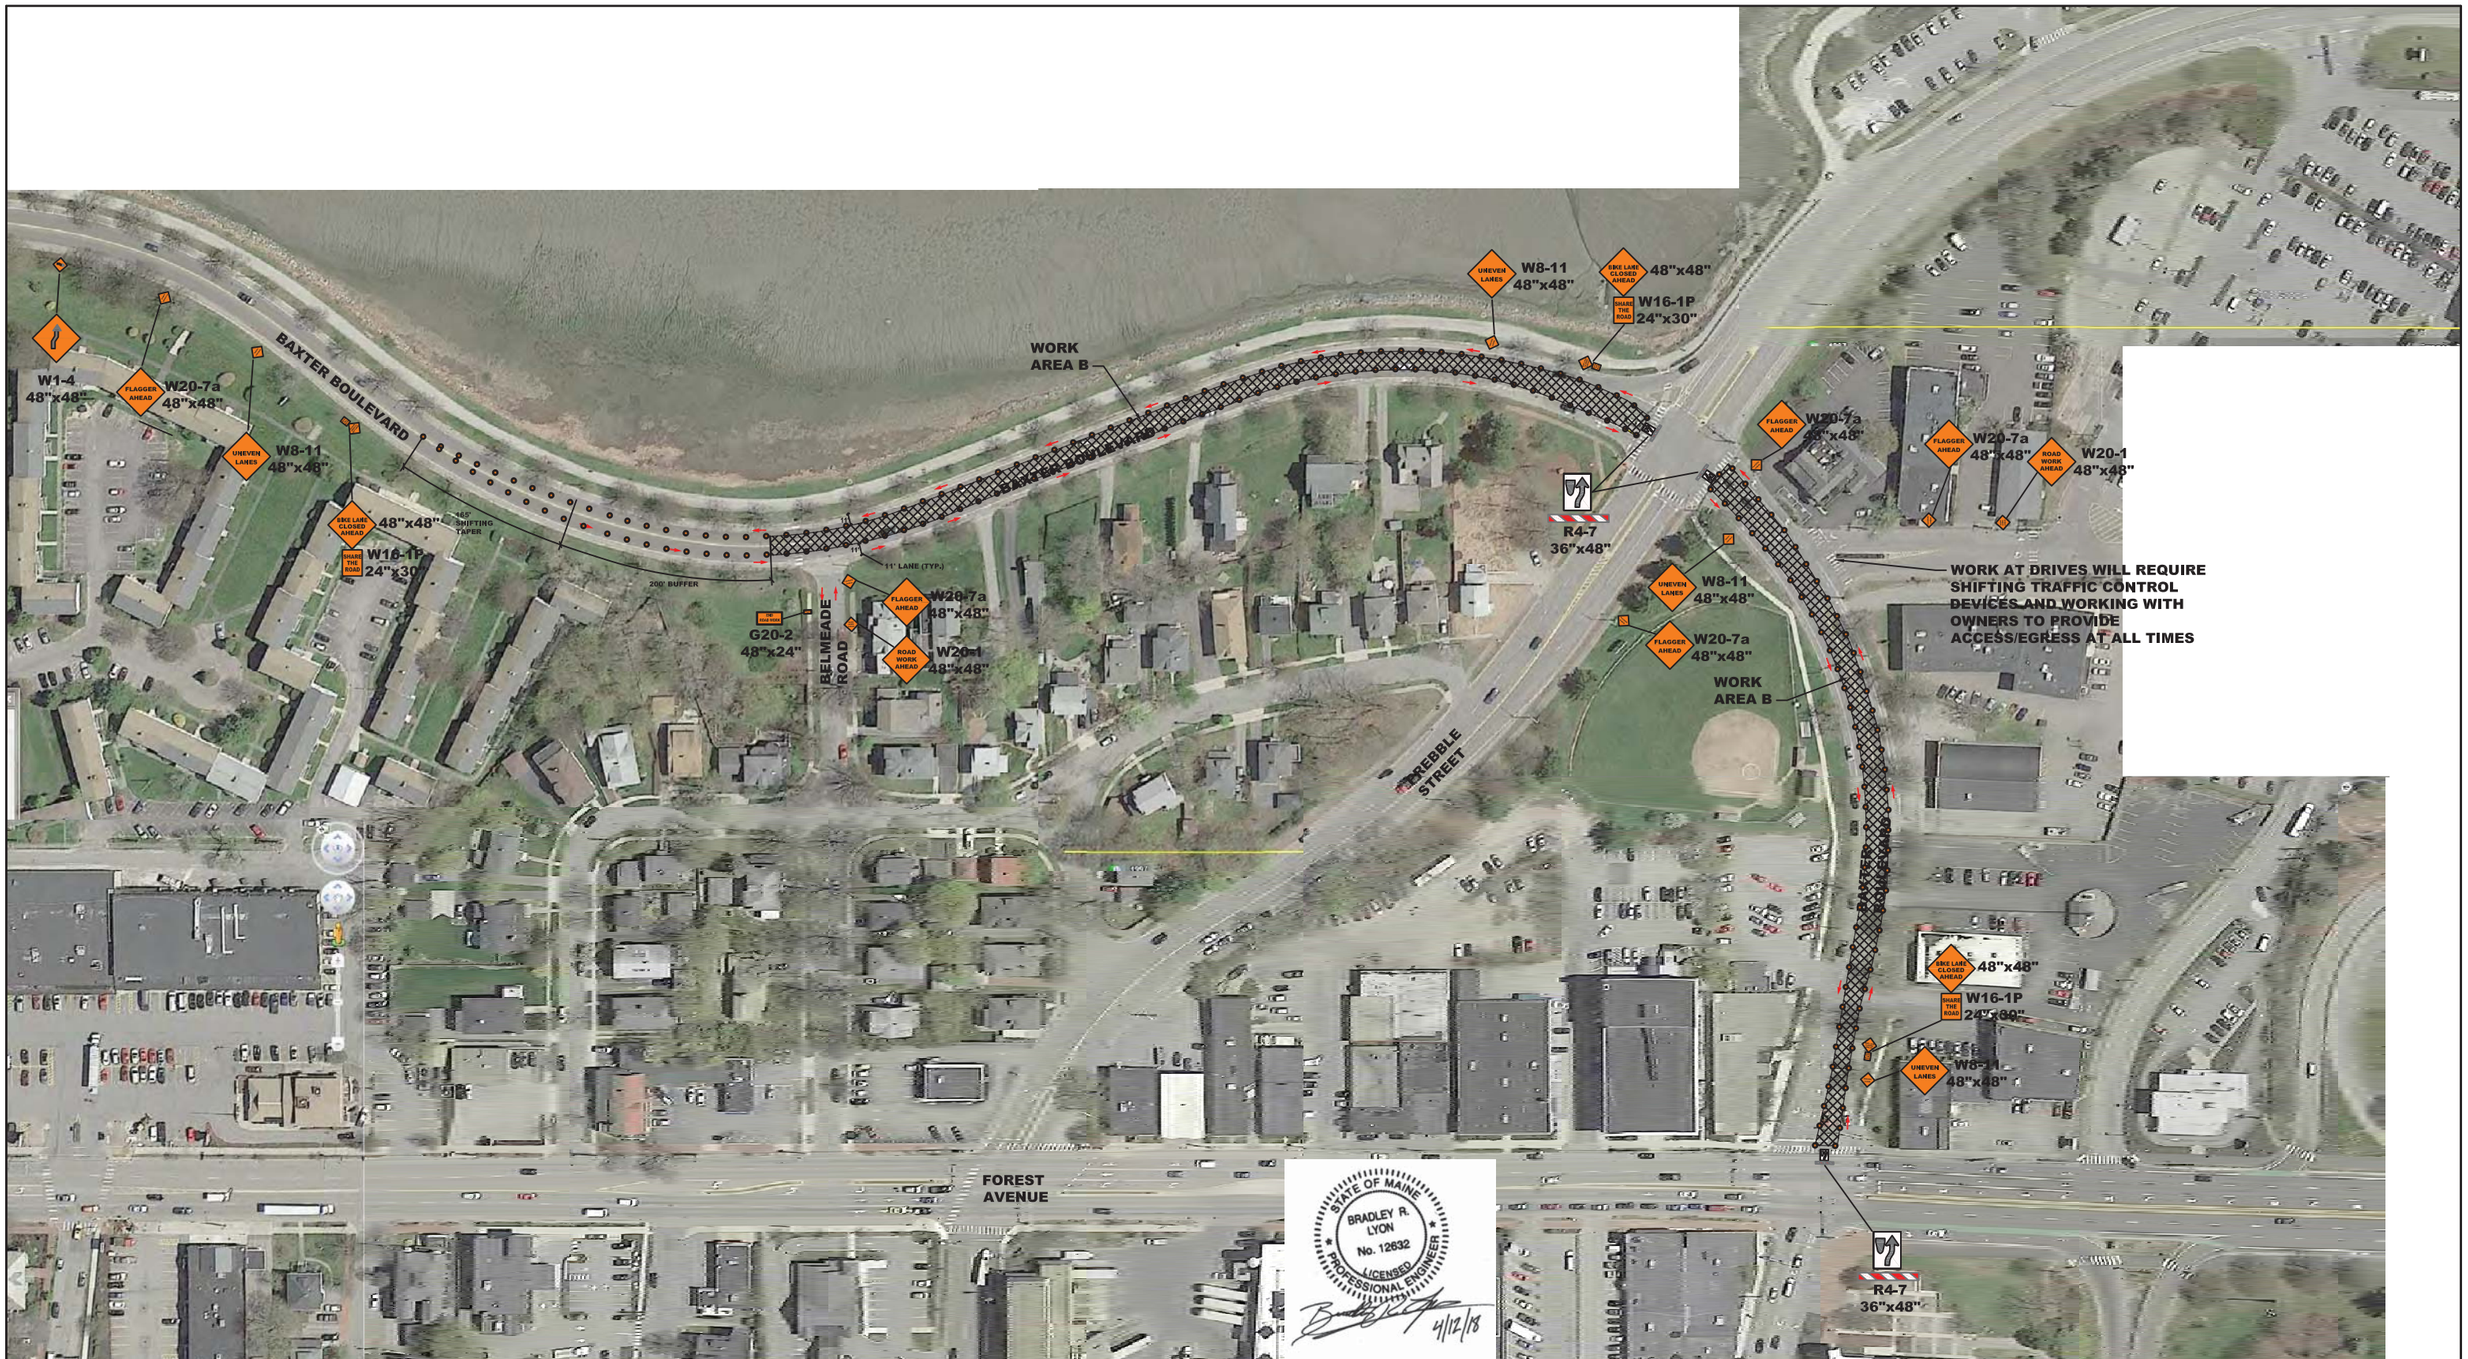

STATE OF MAINE
BRADLEY R. LYON
No. 12632
LICENSED
PROFESSIONAL ENGINEER
4/12/18

NOTES:
1. SIGNS SHOWN ARE EASEL MOUNTED SIGNS.
2. BUFFER AND TAPER LENGTH PER MDOT STD DETAIL 652(15)
3. DRUM/CONE SPACING PER MDOT STD DETAIL 652(15)
4. APPROACH SIGNS SPACING IS 100' BASED ON 30MPH.
5. MINIMUM LANE WIDTH IS 11'.
6. LENGTH OF LANE CLOSURE WILL BE KEPT TO A MINIMUM WHENEVER POSSIBLE.

BEDFORD STREET
BID NO. 18056

Shaw Brothers Construction, Inc.
341 Mosher Road, P.O. Box 69
Gorham, Maine 04038
(207) 839-2552

Baxter Boulevard - Work Area B
Traffic Control Plan

DRAWN:	M.E.	DATE:	4/12/18	FIGURE
DESIGNED:	–	SCALE:	1"=150'	3
CHECKED:	–	FILE:	–	
FILE LOC:	–			

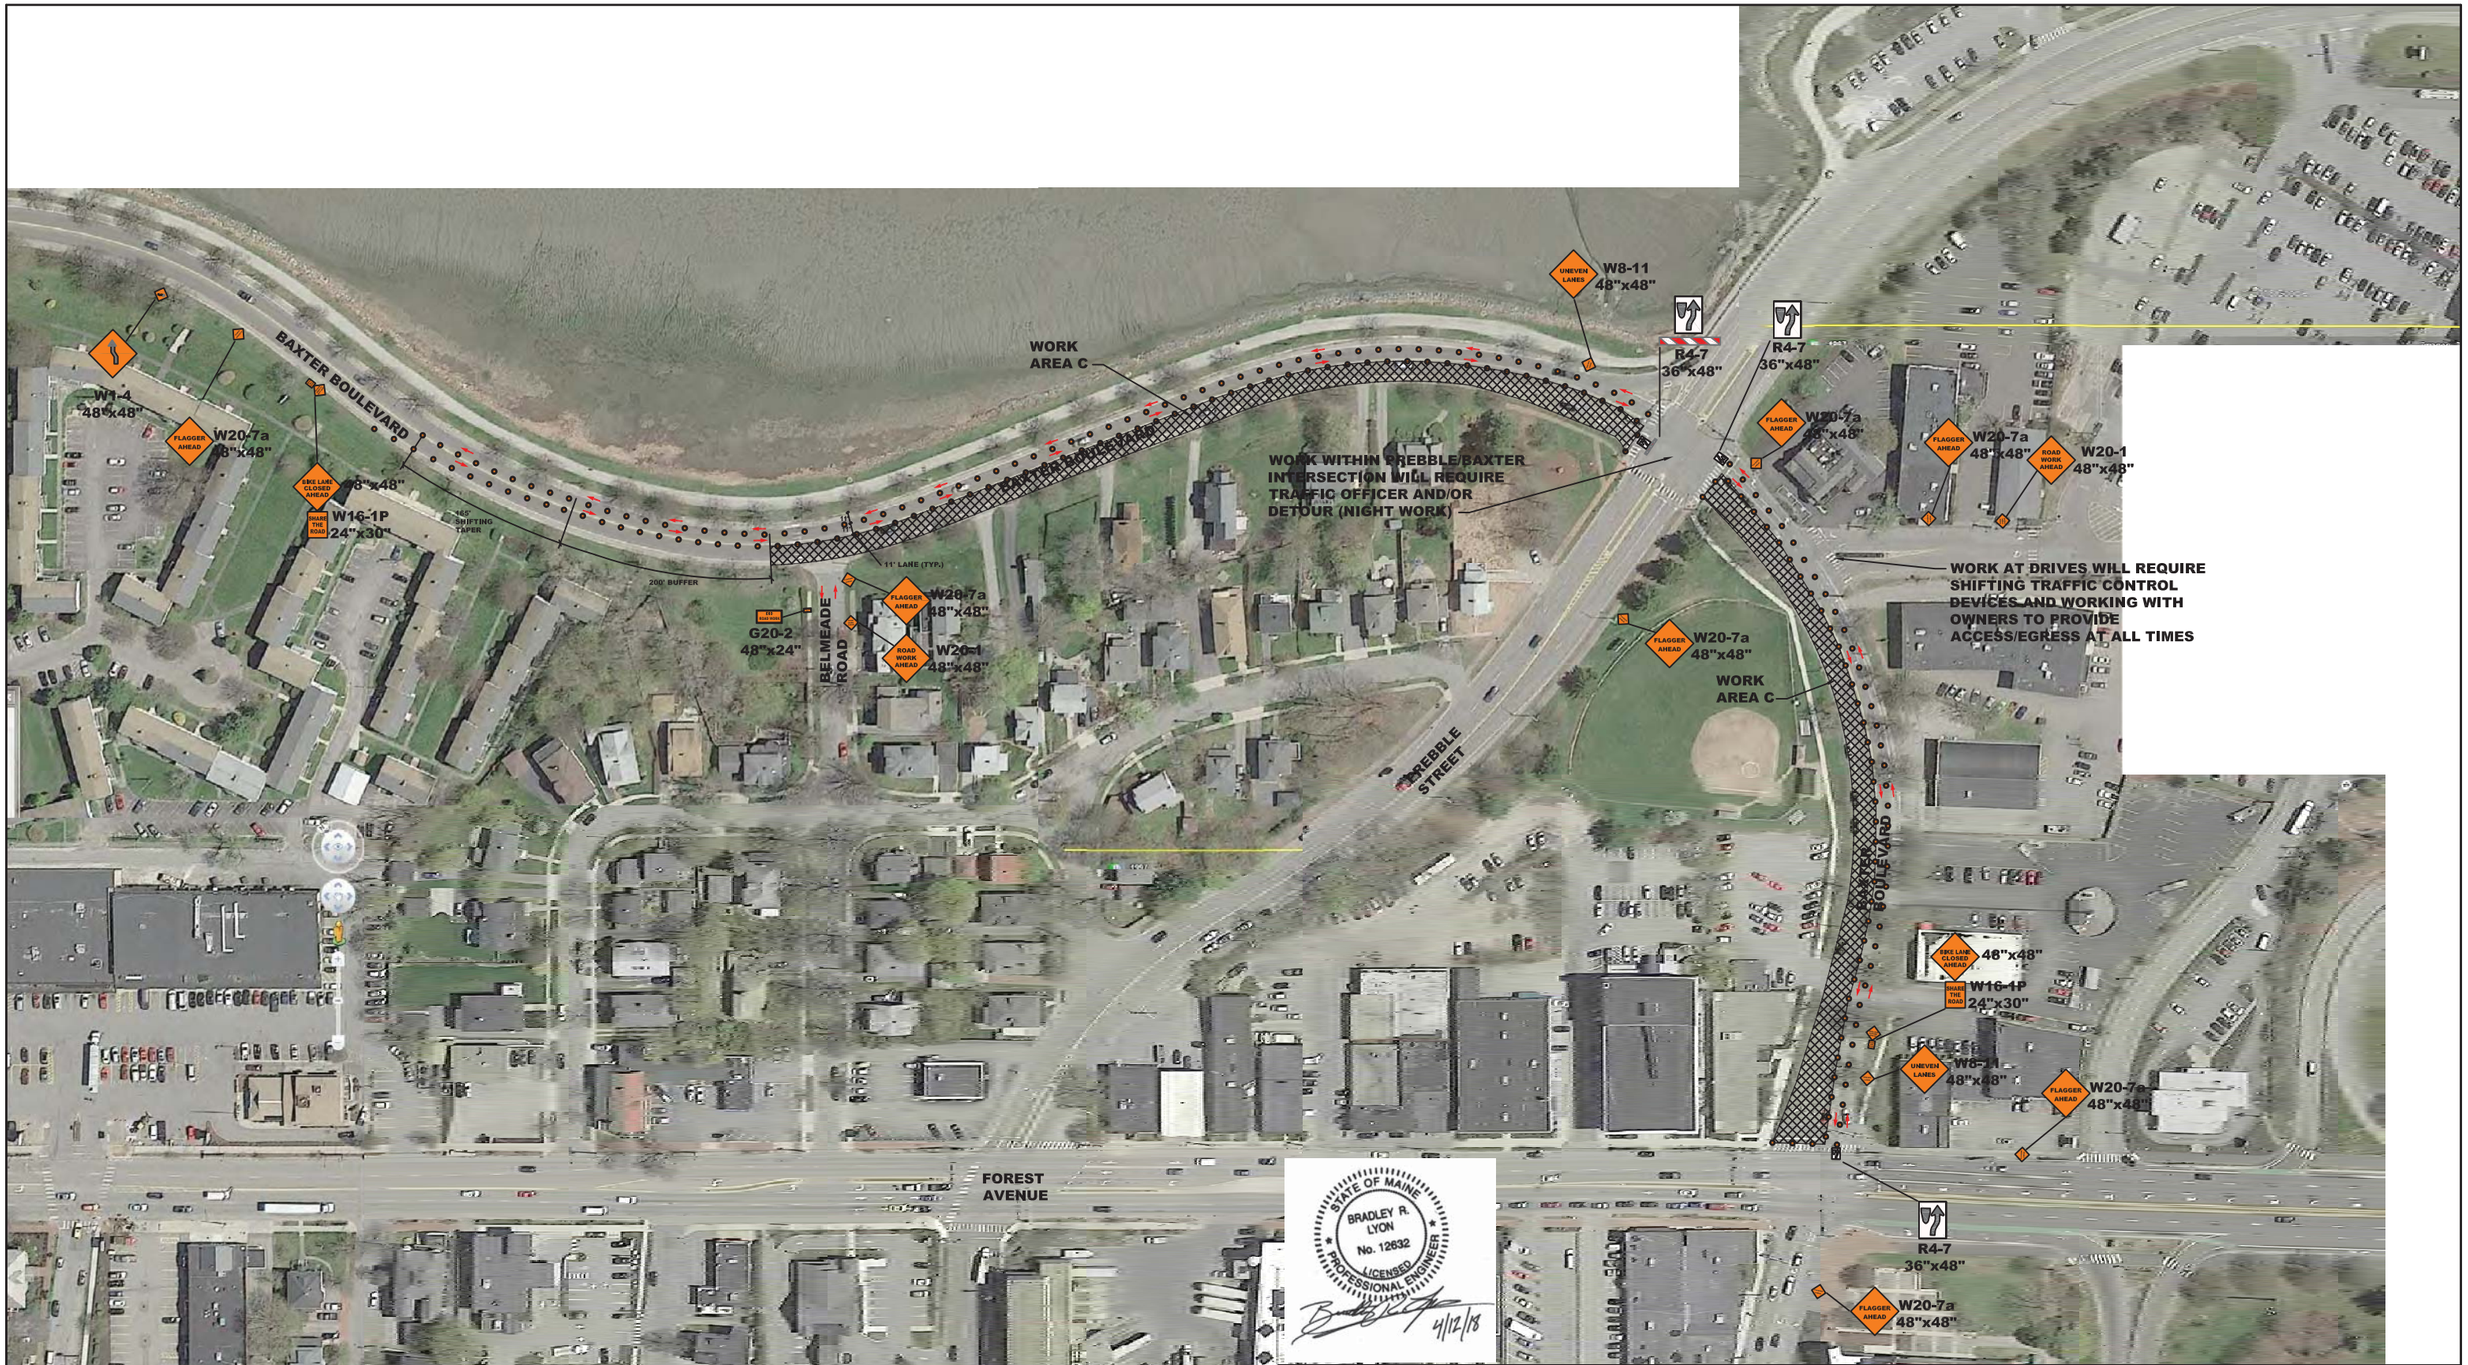

STATE OF MAINE
BRADLEY R. LYON
No. 12632
LICENSED
PROFESSIONAL ENGINEER
4/12/18

NOTES:
1. SIGNS SHOWN ARE EASEL MOUNTED SIGNS.
2. BUFFER AND TAPER LENGTH PER MDOT STD DETAIL 652(15)
3. DRUM/CONE SPACING PER MDOT STD DETAIL 652(15)
4. APPROACH SIGNS SPACING IS 100' BASED ON 30MPH.
5. MINIMUM LANE WIDTH IS 11'.
6. LENGTH OF LANE CLOSURE WILL BE KEPT TO A MINIMUM WHENEVER POSSIBLE.

BEDFORD STREET
BID NO. 18056

Baxter Boulevard - Work Area C
Traffic Control Plan

Shaw Brothers Construction, Inc.
341 Mosher Road, P.O. Box 69
Gorham, Maine 04038
(207) 839-2552

DRAWN:	M.E.	DATE:	4/12/18	FIGURE
DESIGNED:	–	SCALE:	1"=150'	4
CHECKED:	–	FILE:	–	
FILE LOC:	–			