FRANKLIN STREET CORRIDOR IMPROVEMENTS
PORTLAND, MAINE
WIN 14815.00
SCALE: 1"=25'
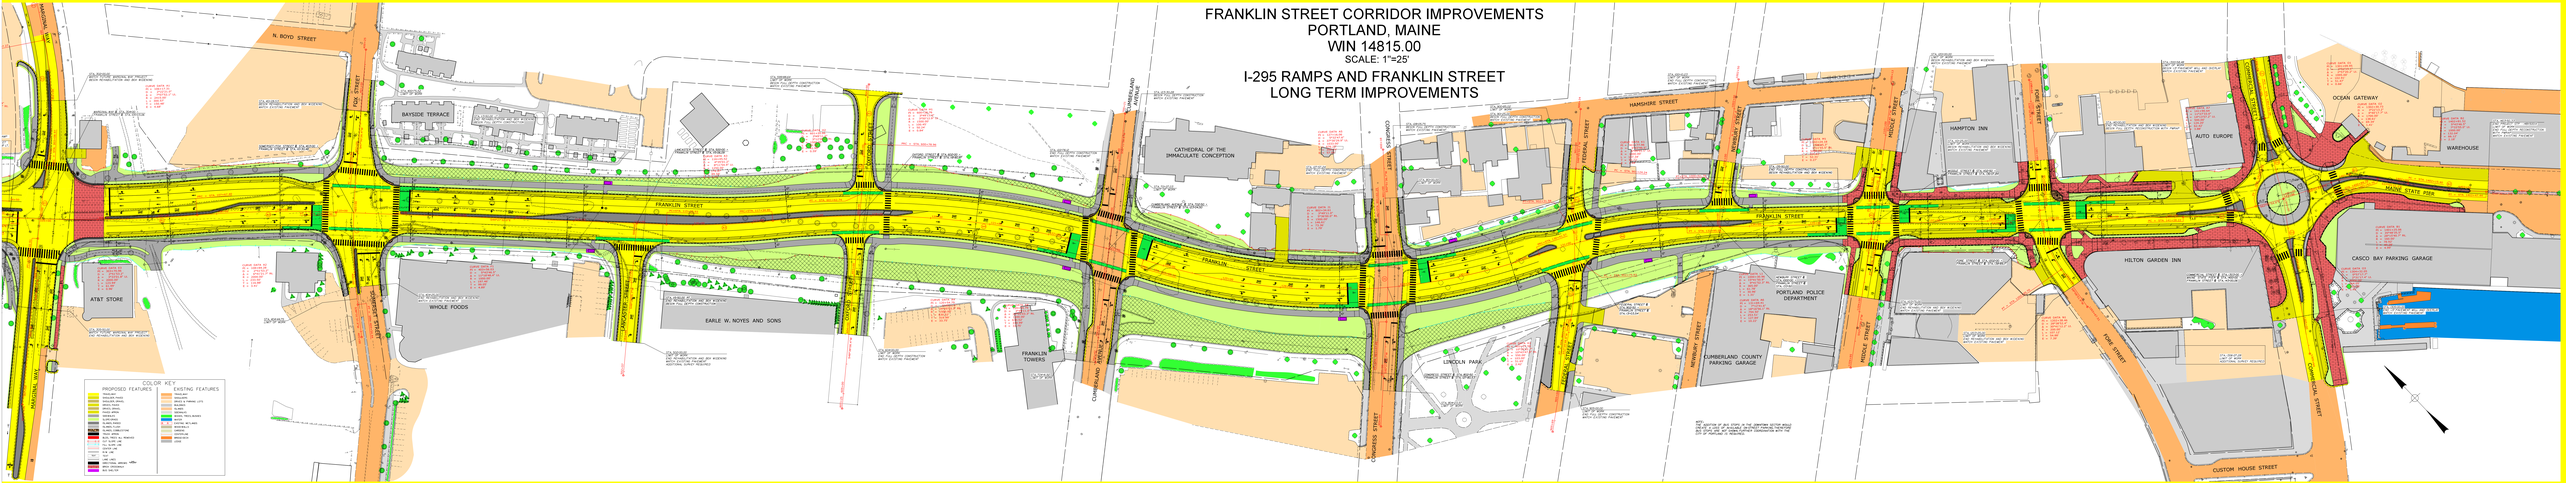
I-295 RAMPS AND FRANKLIN STREET
LONG TERM IMPROVEMENTS