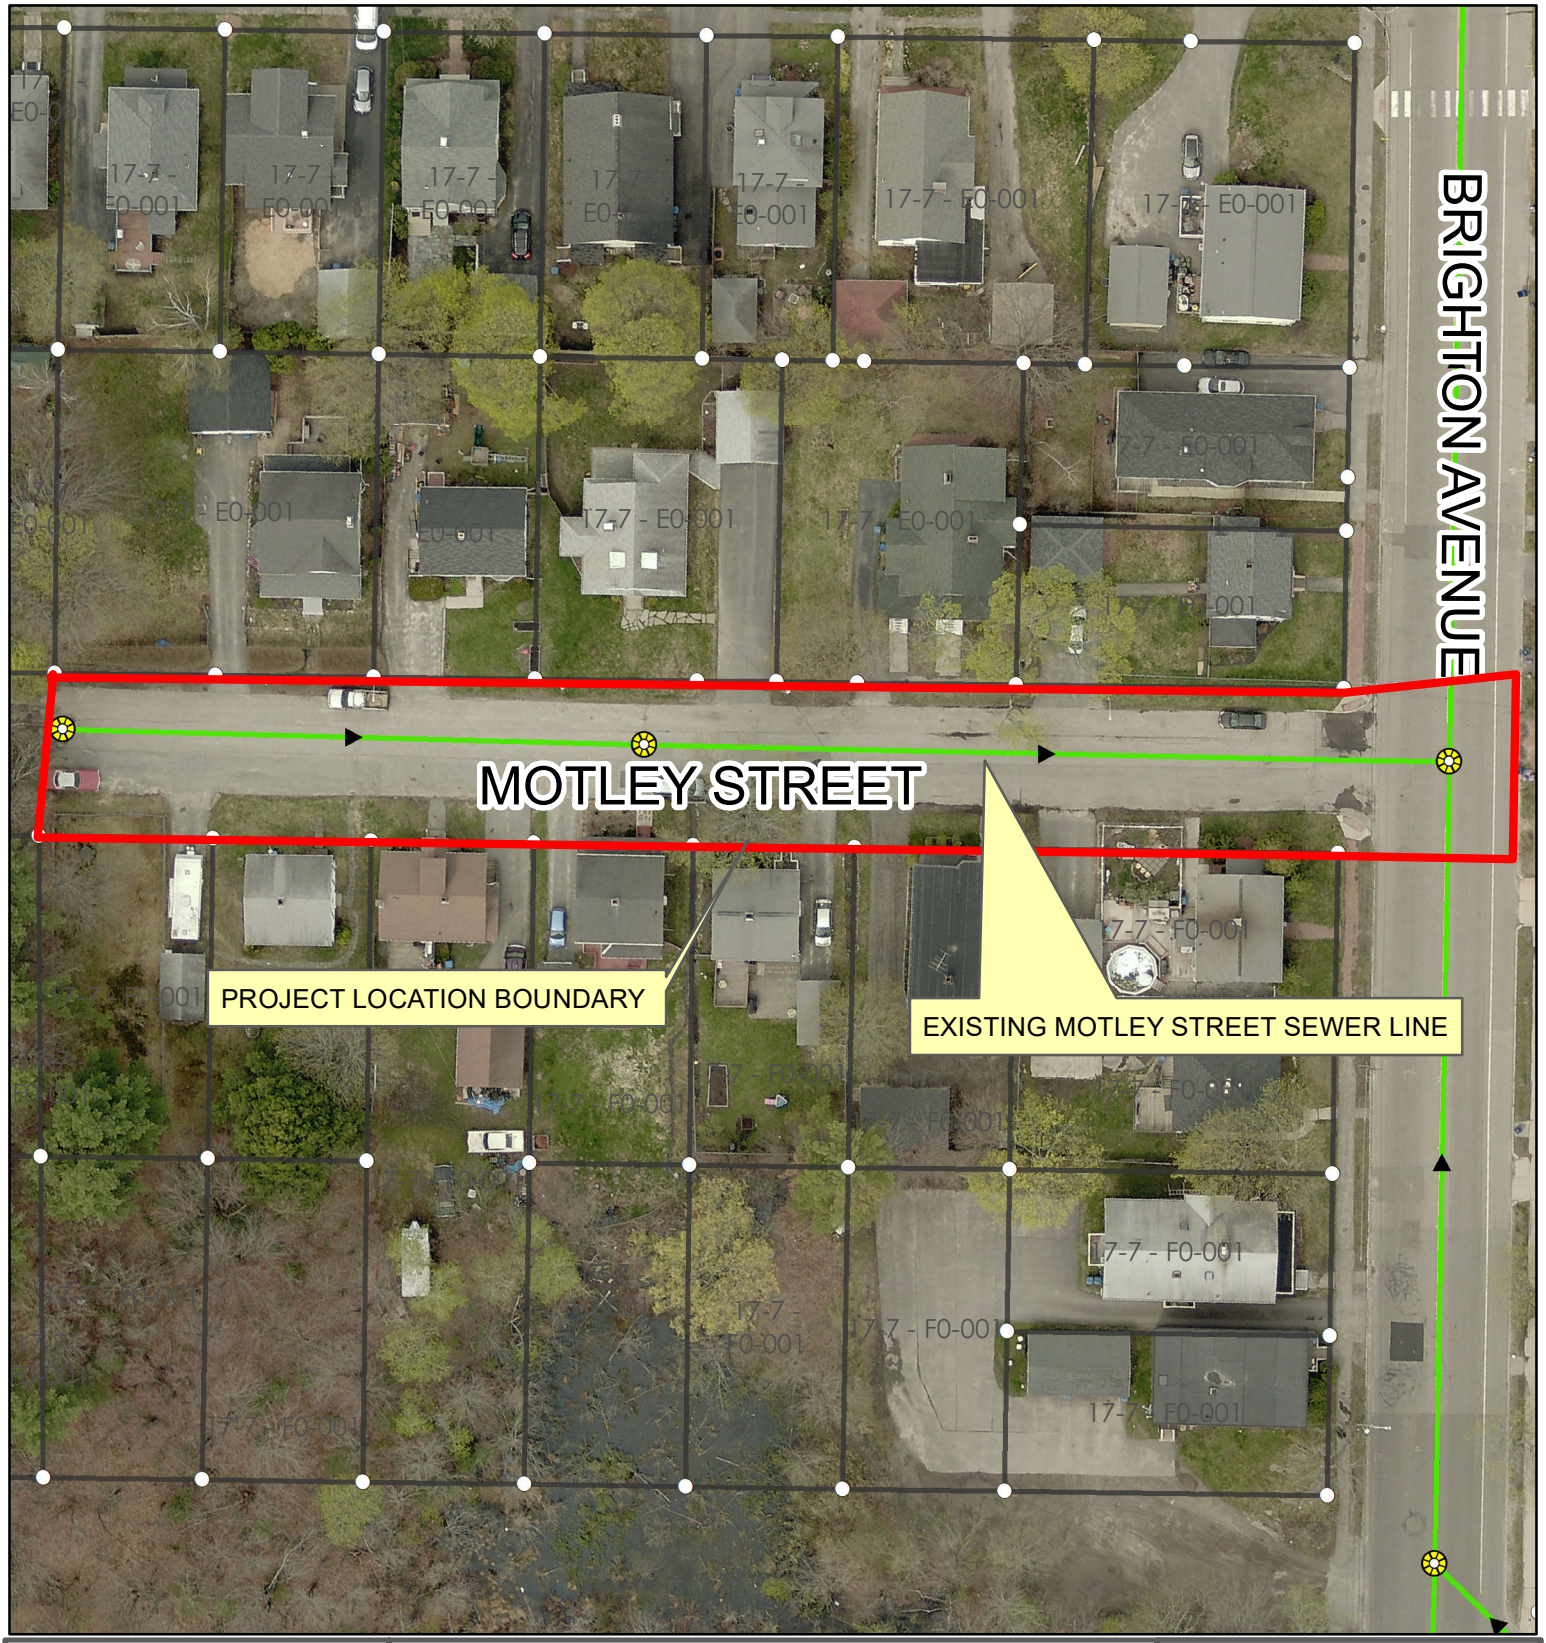

CITY OF PORTLAND, MAINE
DEPT. OF PUBLIC WORKS
212 CANCO ROAD, PORTLAND, MAINE 04103
PHONE (207) 874-8846 FAX (207) 874-8852

MOTLEY STREET STORM DRAIN AND SEWER REPLACEMENT PROJECT

PROJECT LOCATION MAP

FIGURE 1

JULY 2019

DESIGN BY: JP	DRAWN BY: JRP	CHECK BY: JRP